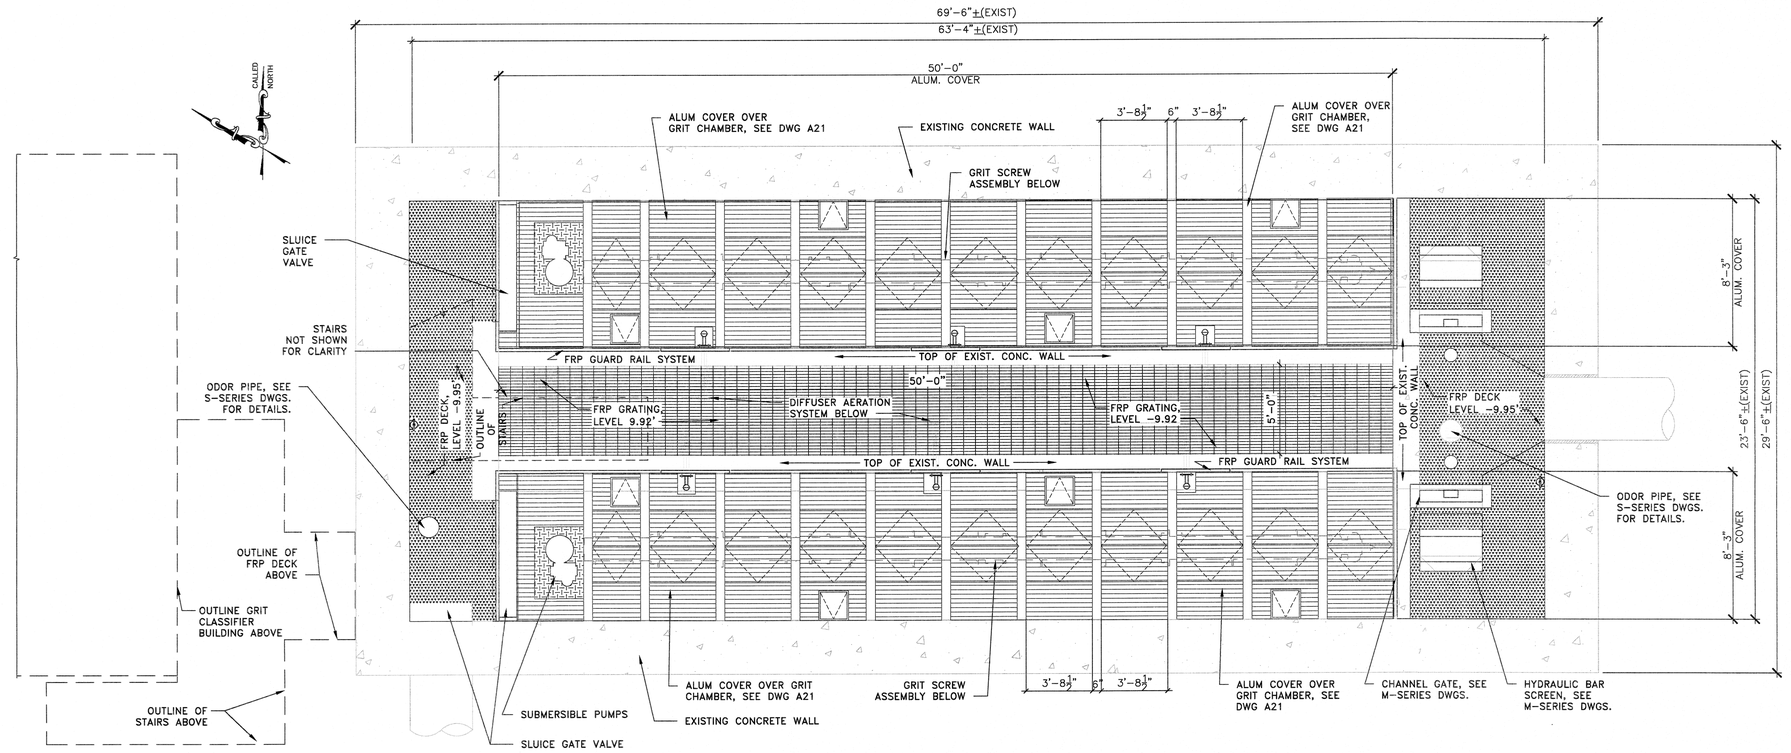

2 GRIT CHAMBERS PLAN AT ELEV. -5.00'

SCALE 1/4"=1'-0"

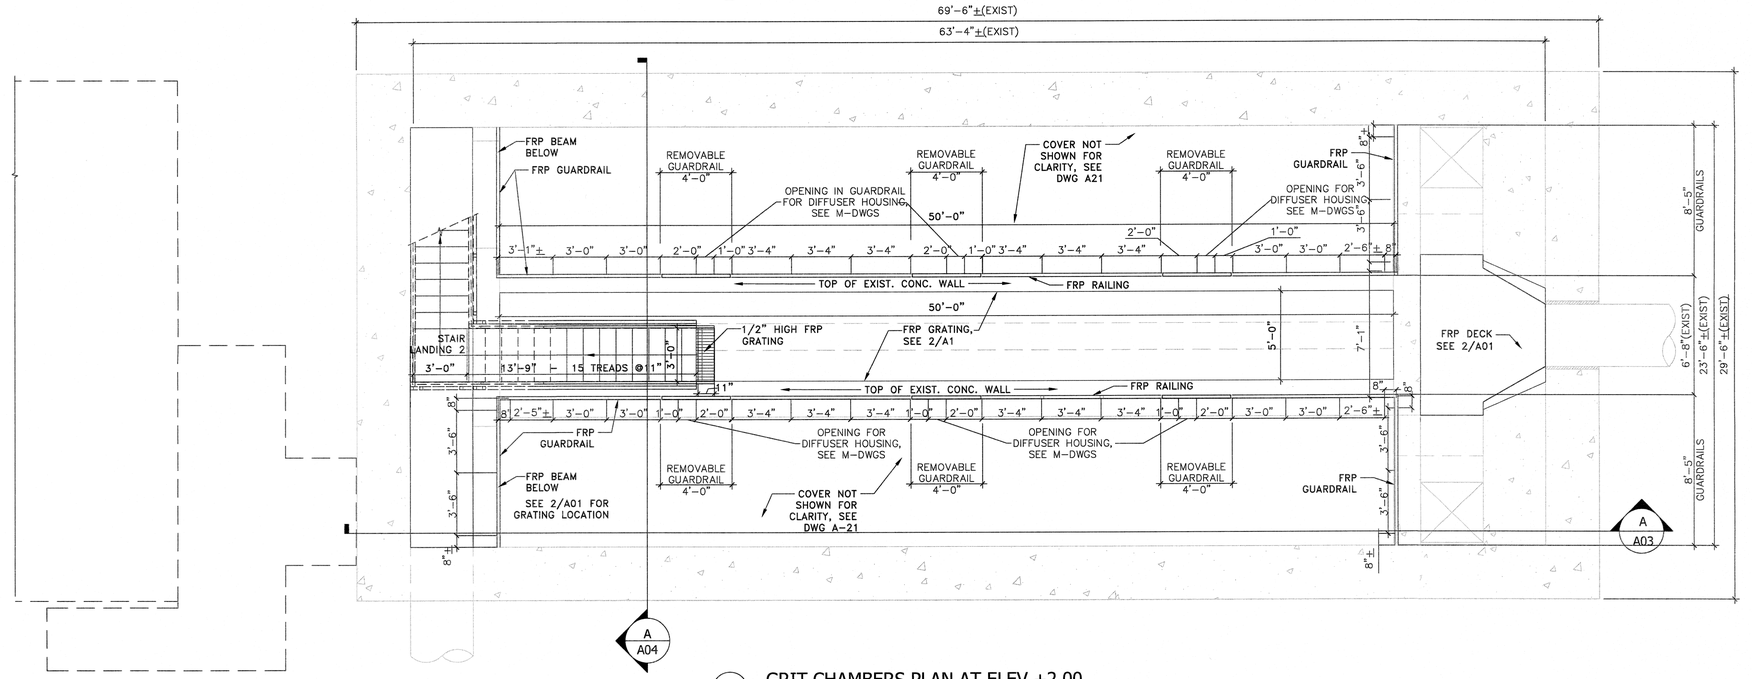

1 GRIT CHAMBERS PLAN AT ELEV.+2.00

SCALE 1/4"=1'-0"

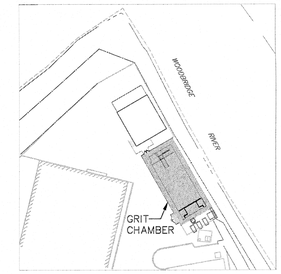

KEYPLAN

N.T.S

LEGEND

- PULTRUDED FRP GRATING WITH NON-SLIP QUARTZ INTEGRAL TO THE PRODUCT, SEE SPECIFICATIONS.
- FRP DECK-GRITTED PLATE COVER OVER MOLDED GRATING PANEL
- ALUM. SLAT COVER, SEE DWG. A21 AND SPECIFICATIONS
- ALUM. COVER PLATE, SEE DWG. A21 AND SPECIFICATIONS
- FE-1 — WALL MOUNTED FIRE EXTINGUISHER U.L. RATING 4A-80B:C MOUNTED 4'-0" A.F.F.

GENERAL NOTES:

1. VERIFY ALL EXISTING DIMENSION AND BRING TO ATTENTION OF ARCHITECT/ ENGINEER IF CASE OF DISCREPANCY PRIOR TO ORDERING MATERIALS FOR CONSTRUCTION.
2. SEE D SERIES DRAWINGS FOR MORE INFORMATION ON DEMOLITION WORK.
3. SEE S SERIES DRAWINGS FOR ALL STRUCTURAL WORK.
4. SEE H SERIES DRAWINGS FOR HVAC WORK.
5. SEE C SERIES FOR SITE AND CIVIL WORK.
6. SEE M SERIES DRAWINGS FOR MECHANICAL WORK.
7. SEE S05 AND S06 FOR FINISHES FOR EXISTING CONCRETE AT GRIT CHAMBERS.
8. SEE A18 & SPECIFICATIONS FOR PAINT AND FINISHES.
9. SEE A19 & A20 FOR FRP GRATING, GUARDRAILS, STAIRS AND RELATED ITEMS.

APPROVED:

Richard A. Alaimo
PROFESSIONAL ENGINEER
NEW JERSEY LICENSE NO. 13195

REVISIONS	DATE	BY

RICHARD A. ALAIMO ENGINEERING COMPANY
Consulting Engineers
NJDCA 24GA27988800
200 HIGH STREET, MOUNT HOLLY, N.J.
2 MARKET STREET, PATERSON, N.J.

GRIT CHAMBER UPGRADE

GRIT CHAMBER FLOOR PLANS

SCALE: AS NOTED

CLIENT: WOODBRIDGE TOWNSHIP

PROJECT LOCATION: WOODBRIDGE TOWNSHIP, MIDDLESEX COUNTY, NEW JERSEY

PROJECT NO.: B-0726-0023-000

CONTRACT NO.: 1230

DATE: APRIL 2017

DESIGNED BY: AA

DRAWN BY: AA

CHECKED BY:

DEPT. HEAD:

SHEET: A01

FILE NO.:

Plotted: 4/10/2017 2:40 PM Last saved: 1/4/2017 8:01 AM File Name: K:\Projects\B0726002300\Drawings\Cdr-A01_Grit_Chamber_Floor_Plans.dwg