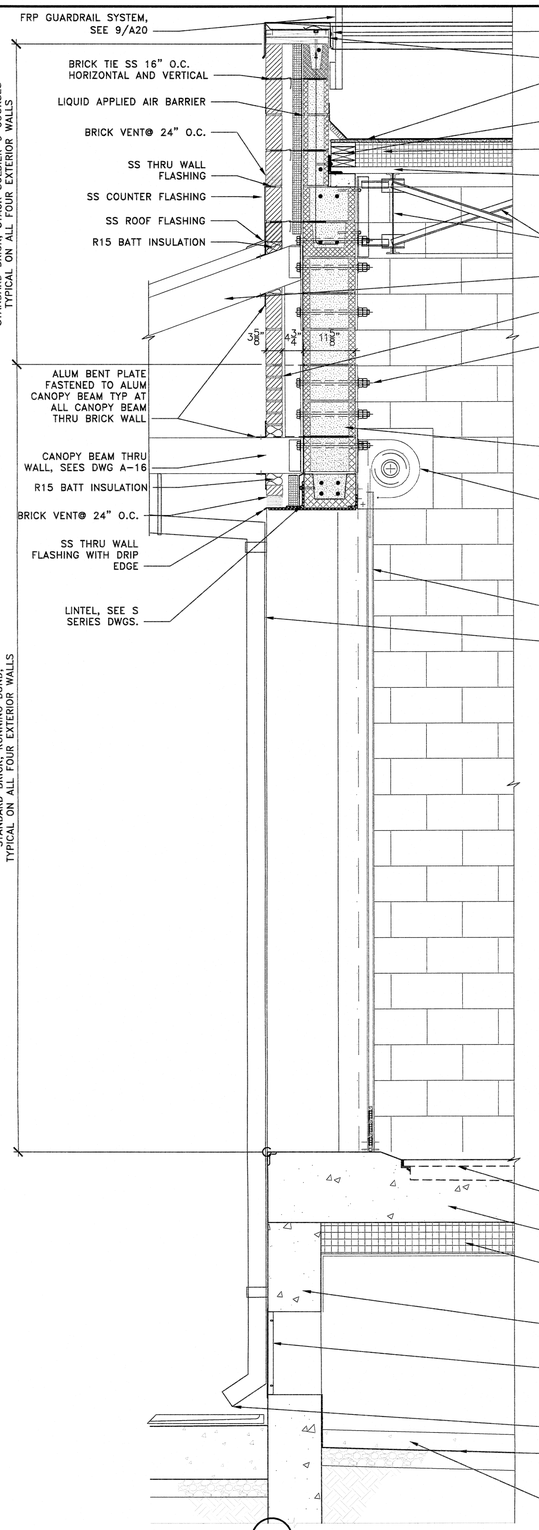

1 WALL SECTION
SCALE: 3/4"=1'-0"

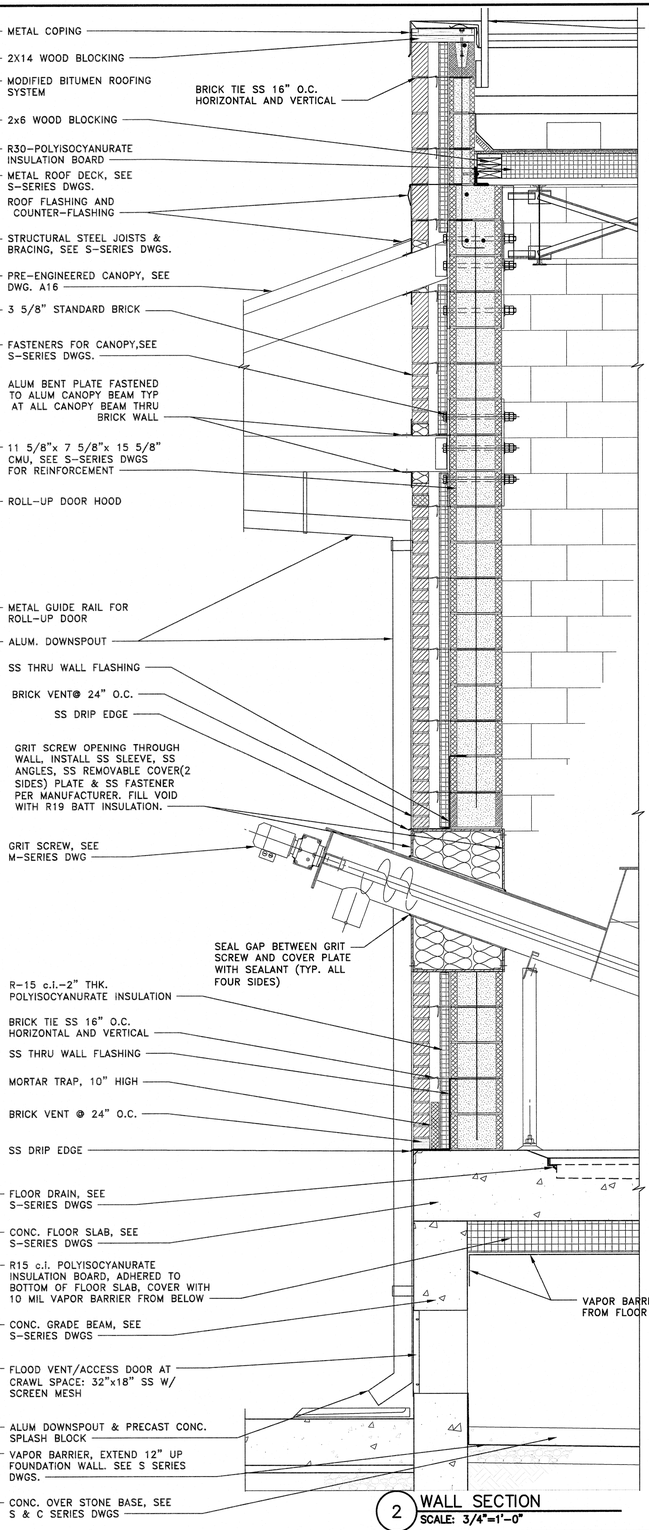

2 WALL SECTION
SCALE: 3/4"=1'-0"

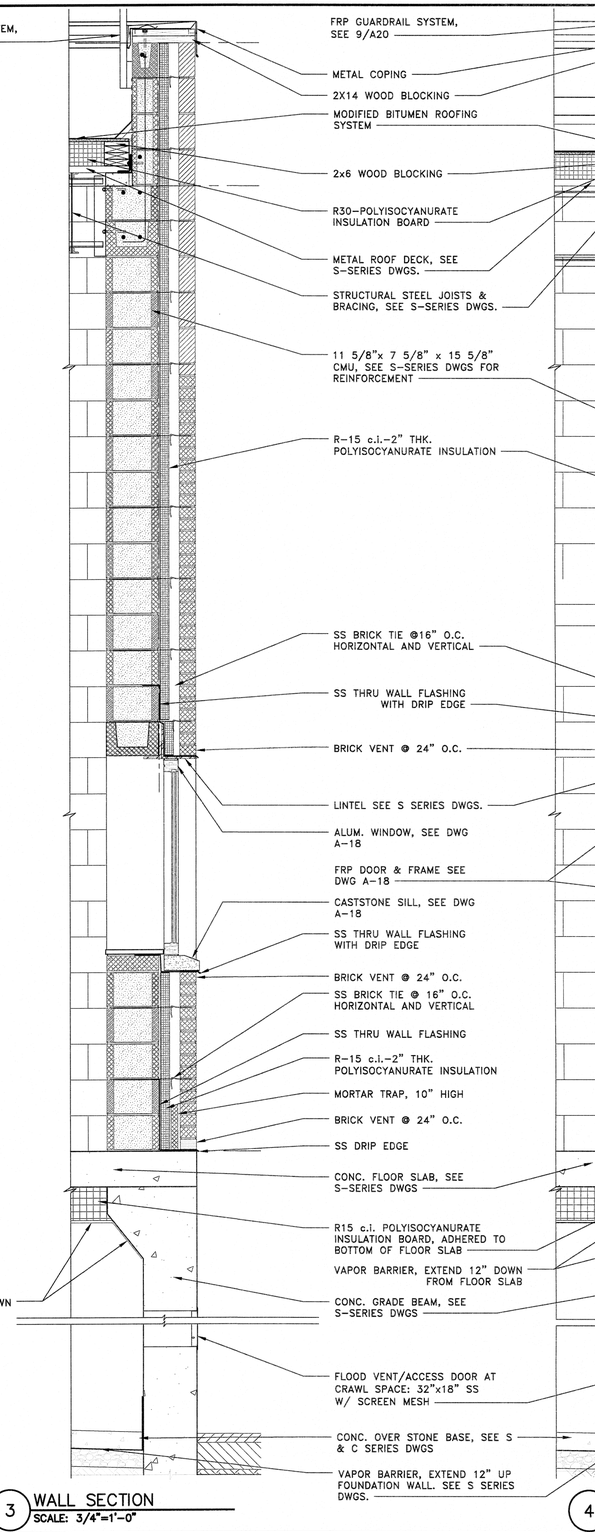

3 WALL SECTION
SCALE: 3/4"=1'-0"

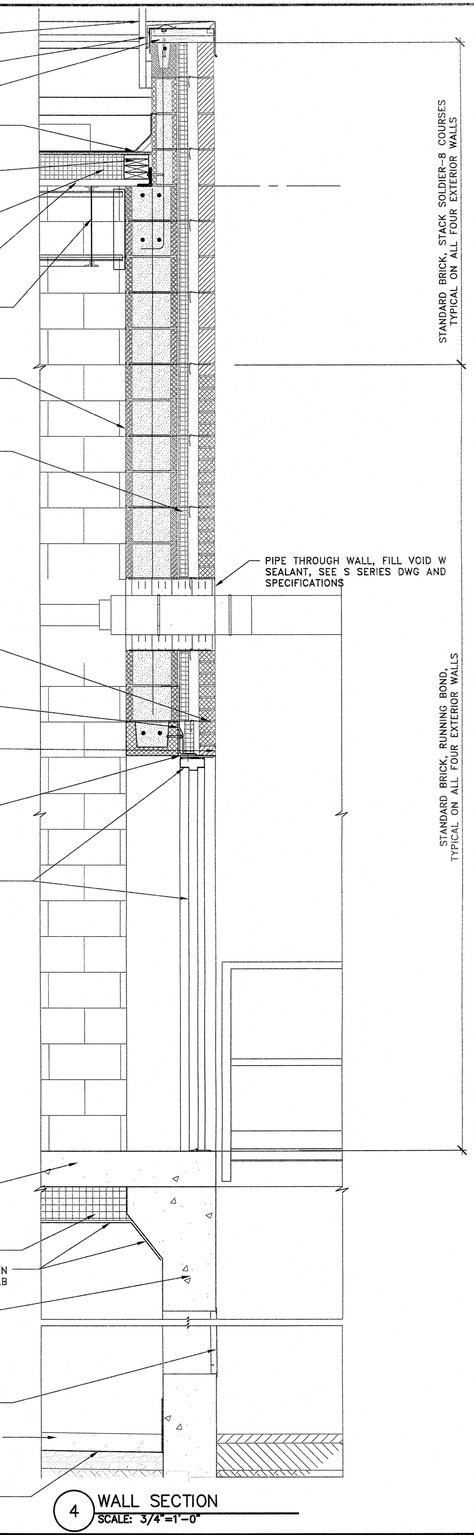

4 WALL SECTION
SCALE: 3/4"=1'-0"

NOTE:

1. APPLY LIQUID APPLIED AIR BARRIER AT THE OUTER SURFACE OF CMU WALL, (TYP)

APPROVED:

Richard A. Alaimo
PROFESSIONAL ENGINEER
NEW JERSEY LICENSE NO. 13195

REVISIONS	DATE	BY

RICHARD A. ALAIMO ENGINEERING COMPANY
Consulting Engineers
NJDCA 24GA27988800
200 HIGH STREET, MOUNT HOLLY, N.J.
2 MARKET STREET, PATERSON, N.J.

GRIT CHAMBER UPGRADE

GRIT CLASSIFIER BUILDING WALL SECTIONS

SCALE: AS NOTED

CLIENT: WOODBRIDGE TOWNSHIP

PROJECT LOCATION: WOODBRIDGE TOWNSHIP, MIDDLESEX COUNTY, NEW JERSEY

PROJECT NO.: B-0726-0023-000

CONTRACT NO.: 1230

DATE: APRIL 2017

DESIGNED BY: AA

DRAWN BY: AA

CHECKED BY:

DEPT. HEAD:

SHEET: A12

FILE NO.:

Plotted: 4/10/2017 2:48 PM Last saved: 1/4/2017 3:20 PM File Name: K:\Projects\B0726\0023000\Drawings\Edy-A12_Grit_Classifier_Wsection.dwg