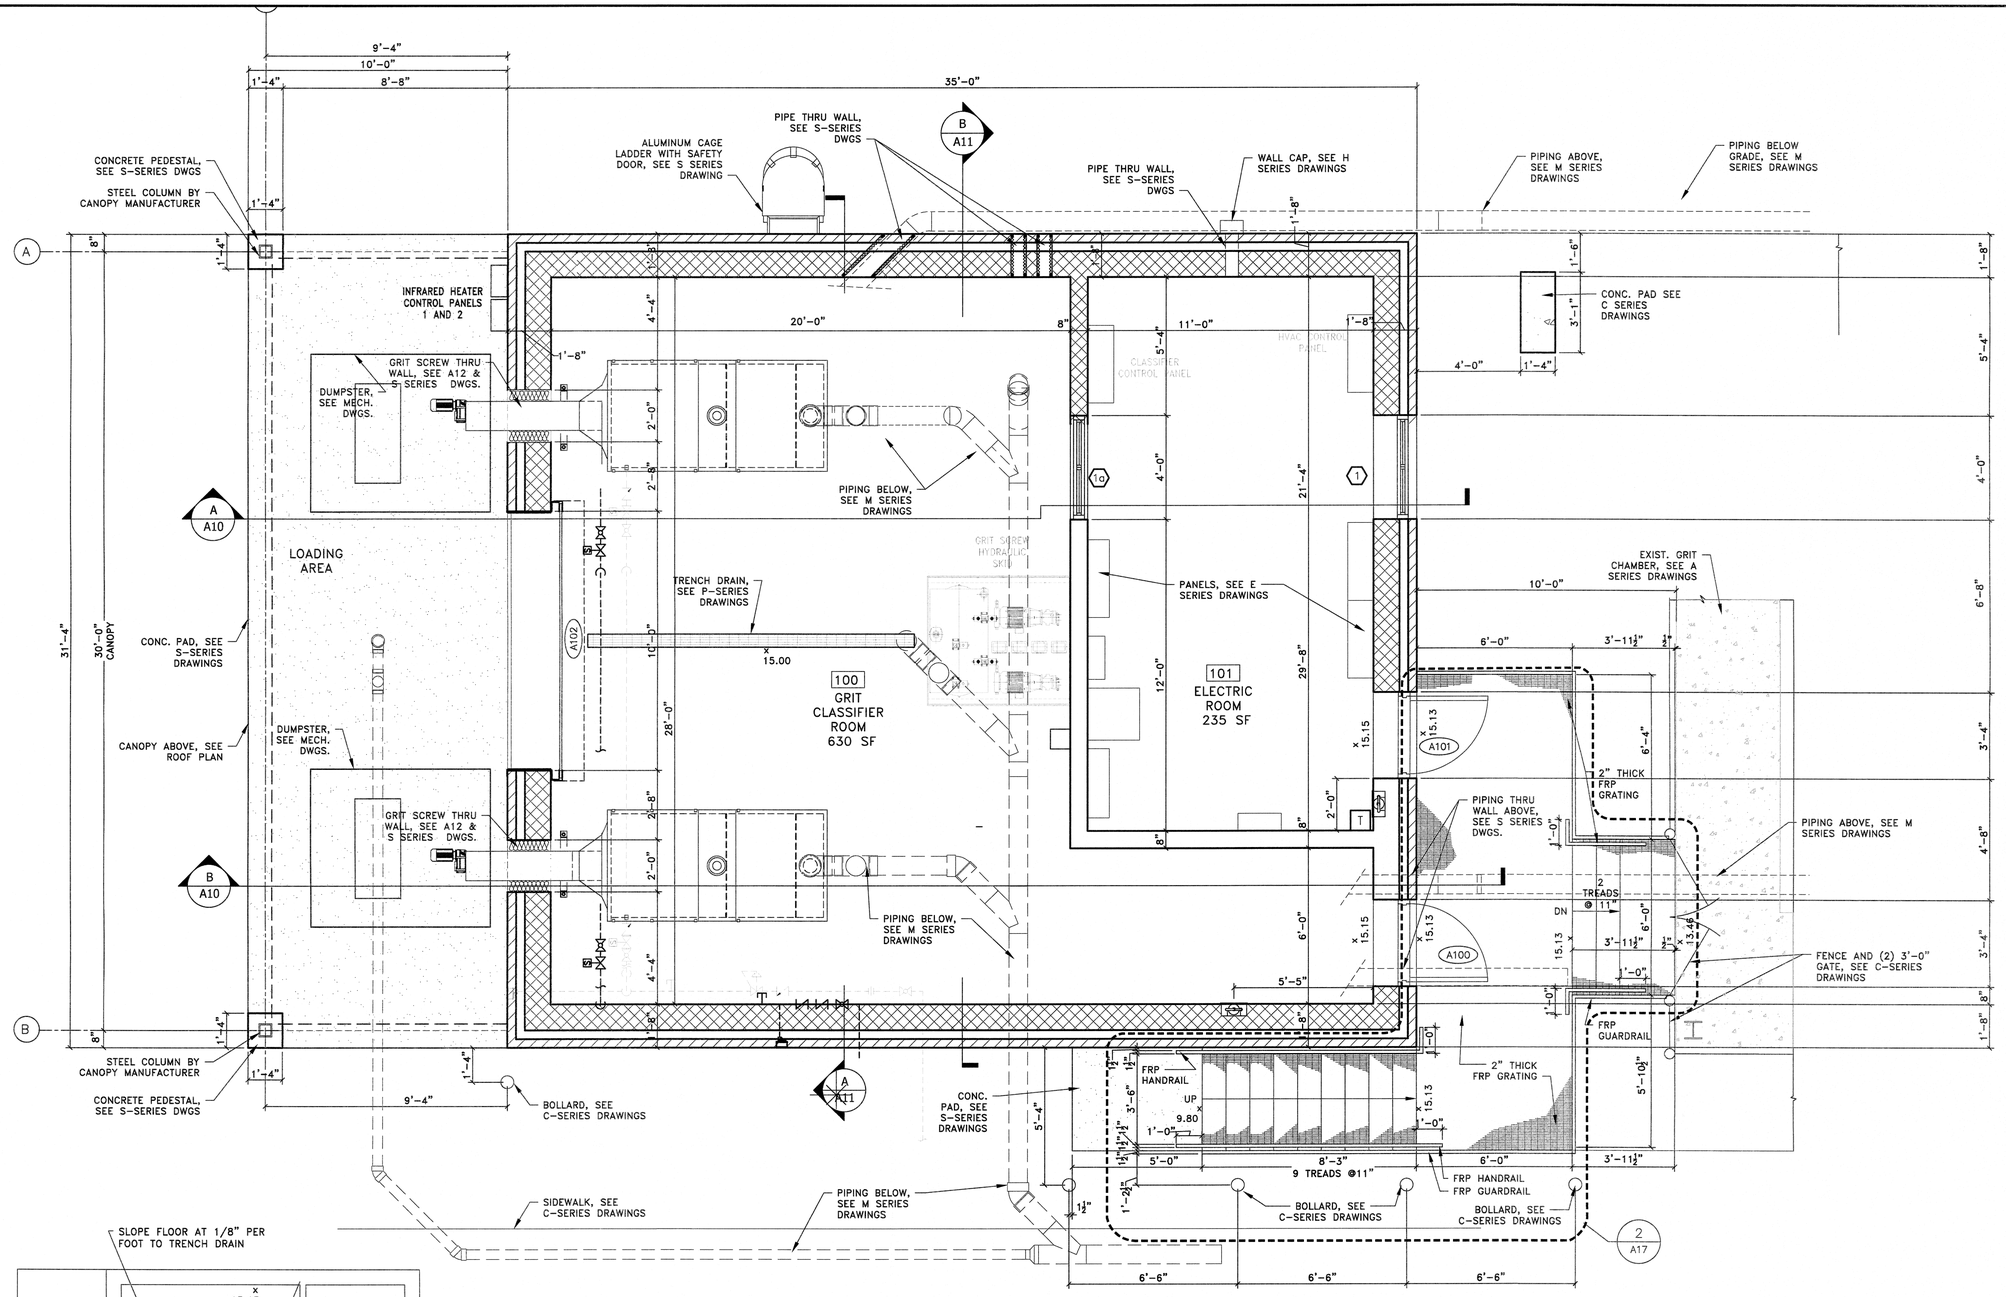

1 GRIT CLASSIFIER FLOOR PLAN

SCALE : 3/8"=1'-0"

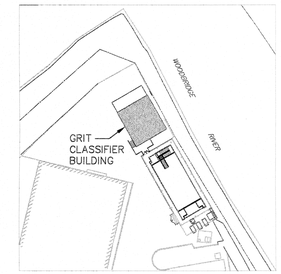

KEYPLAN

N.T.S

LEGEND:

ROOM NAME 100	ROOM NAME & NUMBER SEE DWG A18 FOR SCHEDULE
100-1	DOOR NUMBER SEE DWG A18 FOR SCHEDULE
A	WINDOW TYPE SEE DWG A18 FOR SCHEDULE
FE-2	RECESSED FIRE EXTINGUISHER CABINET AND FIRE EXTINGUISHER U.L. RATING 4A-80B:C MOUNTED 4'-0" A.F.F.
x ##.##	FINISHED FLOOR ELEVATION
	SLOPE
F.D.	FLOOR DRAIN
T.D.	TRENCH DRAIN
T	THERMOSTAT, SEE H-SERIES DWGS.
	PULTRUDED FRP GRATING WITH NON-SLIP QUARTZ INTEGRAL TO THE PRODUCT.

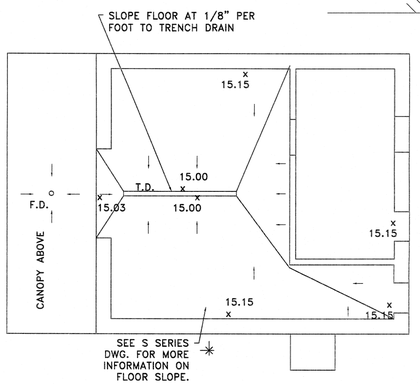

2 FLOOR SLAB

SCALE : 1/8"=1'-0"

APPROVED:

Richard A. Alaimo
PROFESSIONAL ENGINEER
NEW JERSEY LICENSE NO. 13195

REVISIONS	DATE	BY

RICHARD A. ALAIMO ENGINEERING COMPANY
Consulting Engineers
NJDCA 24GA27988800
200 HIGH STREET, MOUNT HOLLY, N.J.
2 MARKET STREET, PATERSON, N.J.

GRIT CHAMBER UPGRADE

GRIT CLASSIFIER BUILDING FLOOR PLAN

SCALE: AS NOTED

CLIENT: WOODBRIDGE TOWNSHIP

PROJECT LOCATION: WOODBRIDGE TOWNSHIP, MIDDLESEX COUNTY, NEW JERSEY

PROJECT NO.: B-0726-0023-000

CONTRACT NO.: 1230

DATE: APRIL 2017

DESIGNED BY: AA

DRAWN BY: AA

CHECKED BY:

DEPT. HEAD:

SHEET A05

FILE NO.:

Plotted: 4/10/2017 2:42 PM Last saved: 1/4/2017 1:07 PM File Name: K:\Projects\B0726002300\Drawings\Cdy-A05_Grit_Classifier_Floor_Plan .dwg