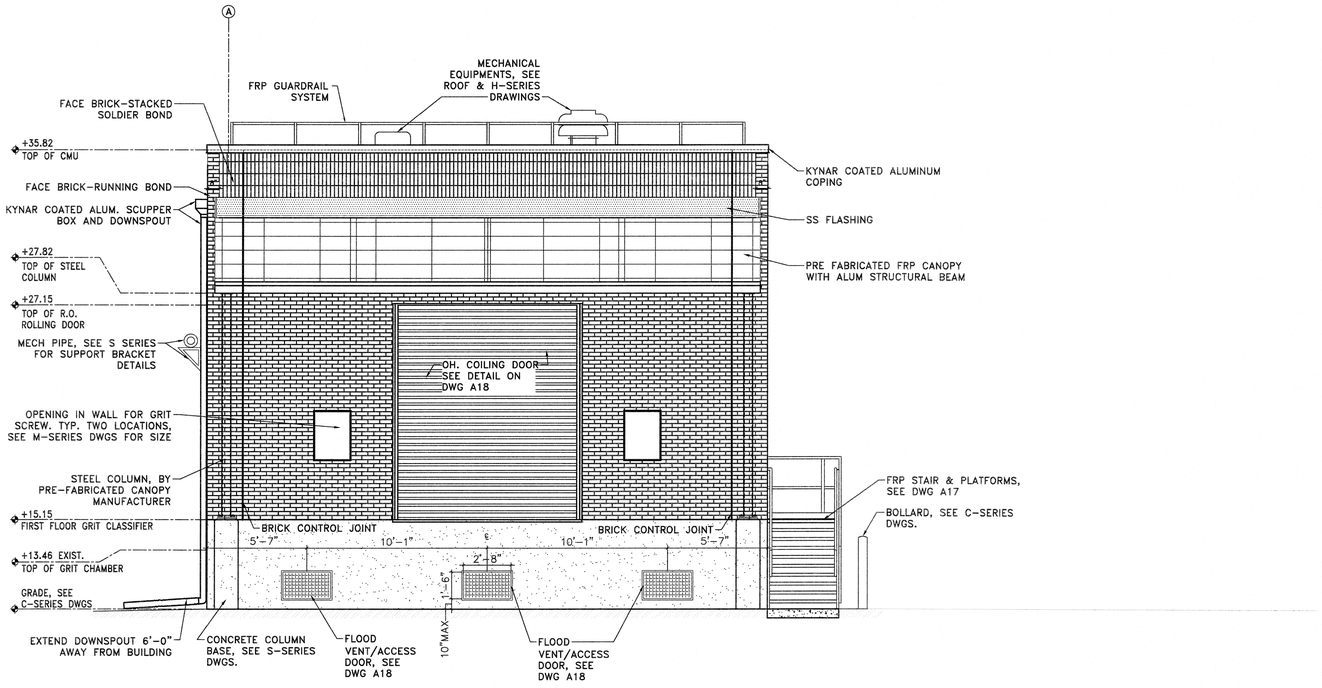

1 WEST ELEVATION

SCALE :1/4"=1'-0"

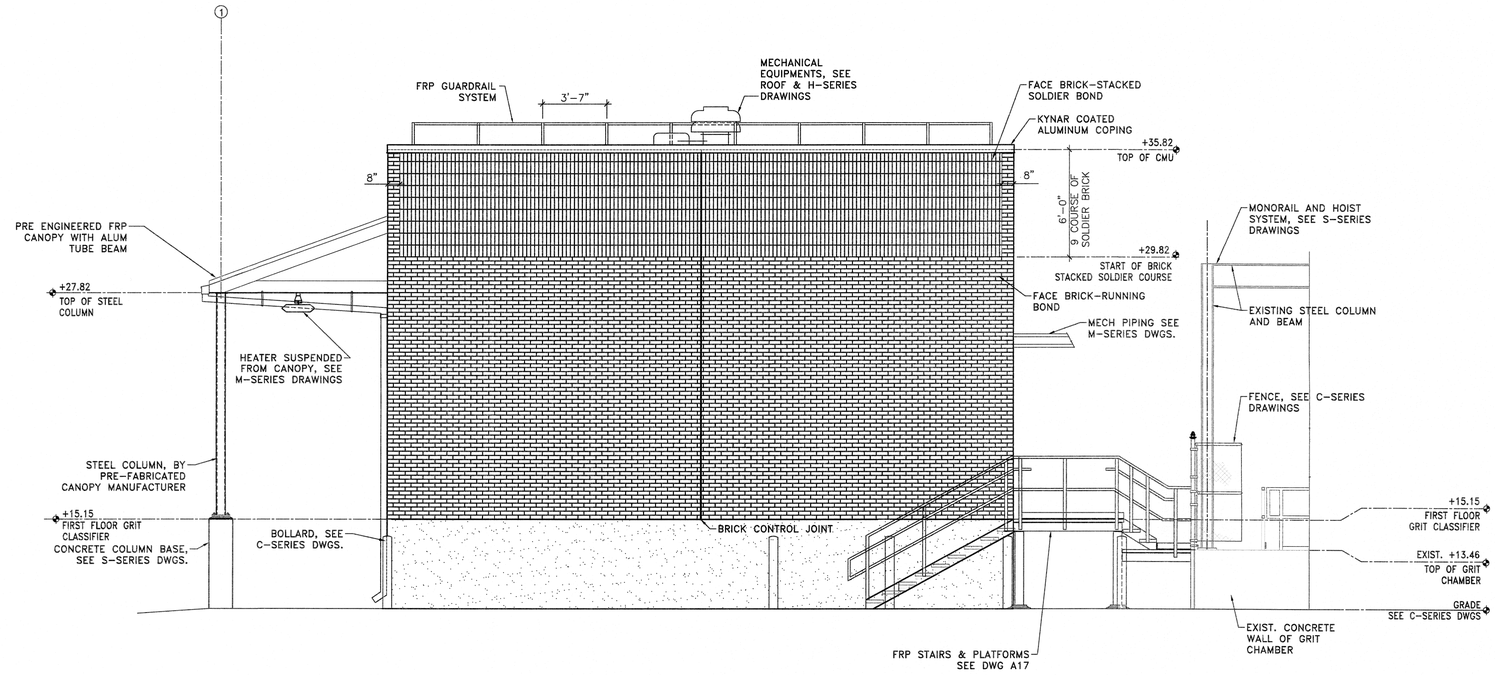

2 SOUTH ELEVATION

SCALE : 1/4"=1'-0"

APPROVED:

Richard A. Alaimo
PROFESSIONAL ENGINEER
NEW JERSEY LICENSE NO. 13195

REVISIONS	DATE	BY

RICHARD A. ALAIMO ENGINEERING COMPANY
Consulting Engineers
NJDCA 24GA27988800
200 HIGH STREET, MOUNT HOLLY, N.J.
2 MARKET STREET, PATERSON, N.J.

GRIT CHAMBER UPGRADE

GRIT CLASSIFIER BUILDING ELEVATIONS

SCALE: AS NOTED

CLIENT: WOODBRIDGE TOWNSHIP

PROJECT LOCATION: WOOBRIDGE TOWNSHIP, MIDDLESEX COUNTY, NEW JERSEY

PROJECT NO.: B-0726-0023-000

CONTRACT NO.: 1230

DATE: APRIL 2017
DESIGNED BY: AA
DRAWN BY: AA
CHECKED BY:
DEPT. HEAD:

SHEET A08

FILE NO.:

Plotted: 4/10/2017 2:43 PM Last saved: 1/4/2017 3:21 PM File Name: K:\Projects\B0726002300\Drawings\Cdy-A08_Grit_Classifier_Elevations.dwg