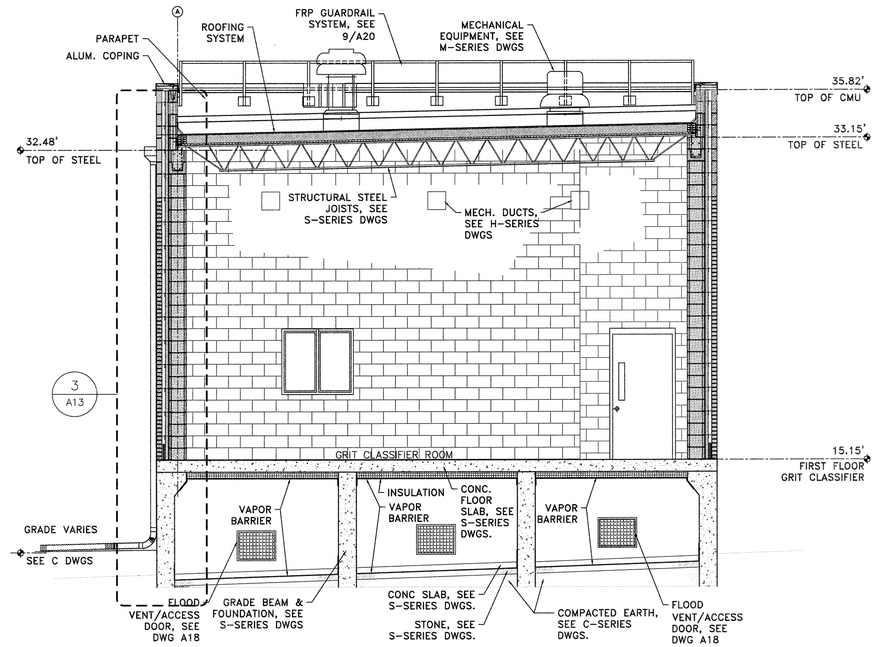

B BUILDING SECTION

SCALE : 1/4"=1'-0"

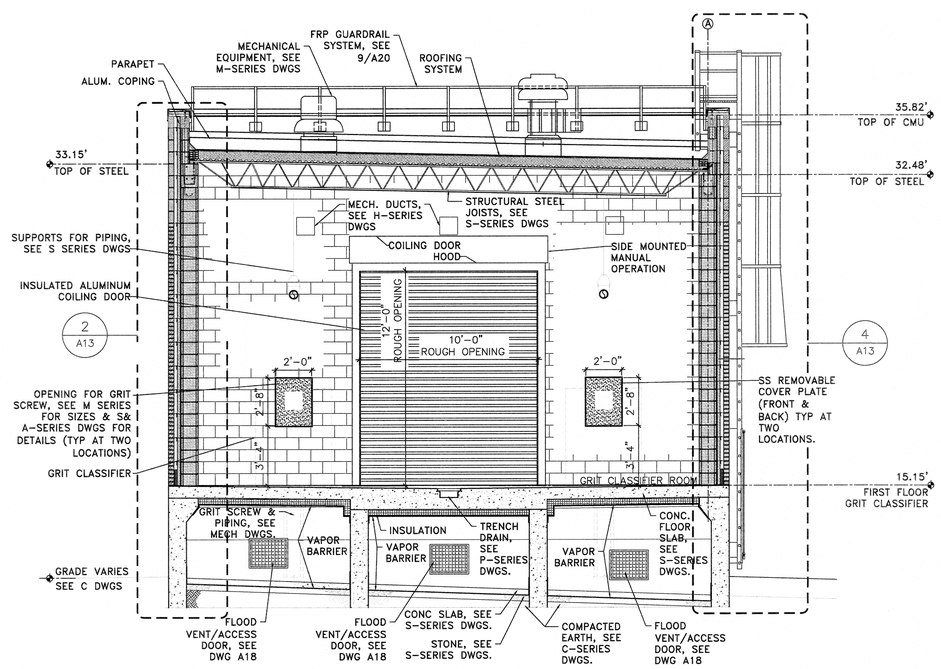

A BUILDING SECTION

SCALE : 1/4"=1'-0"

4/13/17

APPROVED:

Richard A. Alaimo
PROFESSIONAL ENGINEER
NEW JERSEY LICENSE NO. 13195

REVISIONS	DATE	BY

RICHARD A. ALAIMO ENGINEERING COMPANY
Consulting Engineers
NJDCA 24GA27988800
200 HIGH STREET MOUNT HOLLY, N.J.
2 MARKET STREET PATERSON, N.J.

GRIT CHAMBER UPGRADE

GRIT CLASSIFIER BUILDING SECTIONS

SCALE: AS NOTED

CLIENT: WOODBRIDGE TOWNSHIP

PROJECT LOCATION: WOOBRIDGE TOWNSHIP MIDDLESEX COUNTY NEW JERSEY

PROJECT NO.: B-0726-0023-000

CONTRACT NO.: 1230

DATE: APRIL 2017

DESIGNED BY: AA

DRAWN BY: AA

CHECKED BY:

DEPT. HEAD:

SHEET A11

FILE NO.:

Plotted: 4/10/2017 2:47 PM Last saved: 1/4/2017 12:02 PM File Name: K:\Projects\B0726\0023000\Drawings\Cdy-A11_Grit_Classifier_section.dwg