REVISION		
DATE	NAME	LIC. No.
6/1/08	MICHAEL J. McGURL	38338

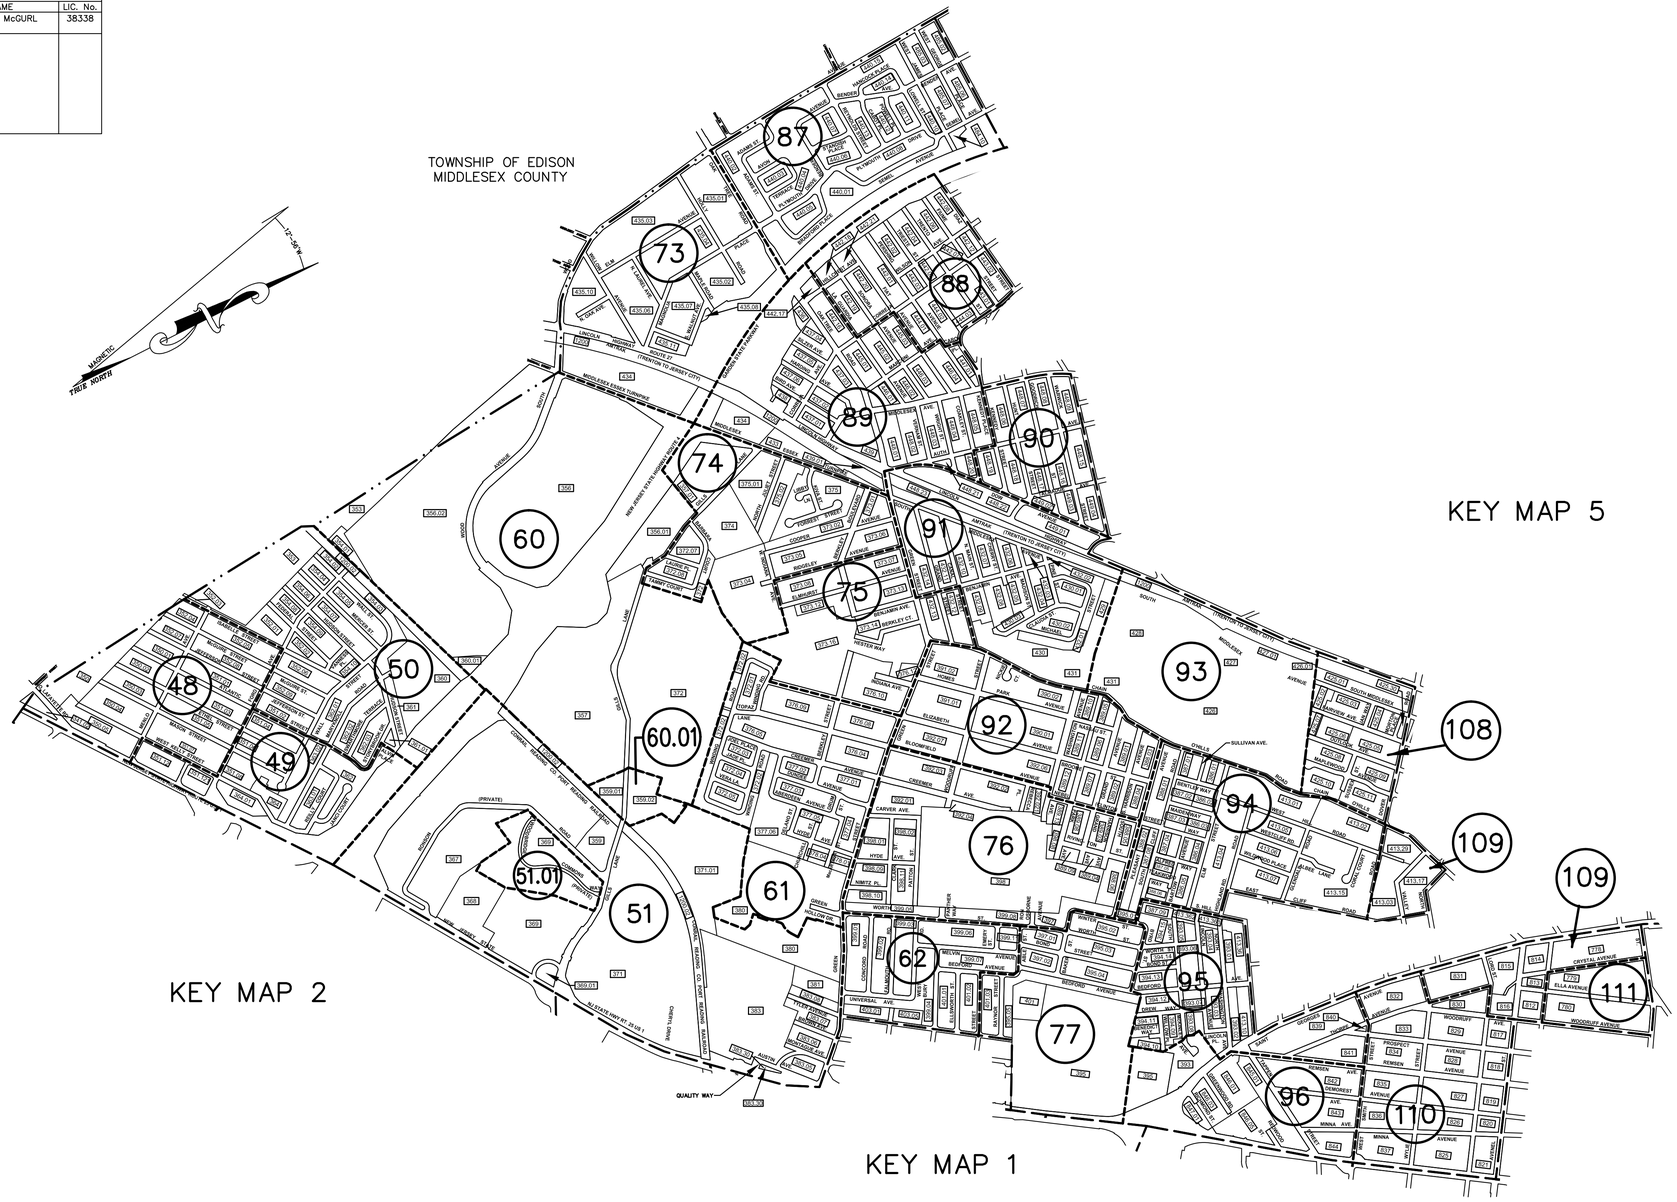

LEGEND

KEY SHEET

- DETAIL SHEET NUMBER
- BLOCK NUMBER
- SHEET LIMITS
- STATE LIMITS
- MUNICIPAL BOUNDARY
- COUNTY BOUNDARY
- BLOCK LIMIT

NOTE

PORTIONS OF THIS TAX MAP MAY HAVE BEEN PREPARED FROM SCANNED OR DIGITIZED FILED MAPS AND/OR TAX MAPS. ALL PORTIONS OF THIS TAX MAP HAVE BEEN PREPARED ELECTRONICALLY IN AUTOCAD MAP 2000.

TAX MAP
WOODBRIDGE TOWNSHIP
MIDDLESEX COUNTY, NEW JERSEY
SCALE : 1"=800' DATE : JUNE 2008
MICHAEL J. McGURL, P.L.S.
CME ASSOCIATES
3141 BORDENTOWN AVENUE, PARLIN
NEW JERSEY, 08859
"TO SHOW CONDITION AS OF JUNE 2008"