REVISED	DESCRIPTION	REV. BY	CHK.
12/31/16	Tax Map Revisions	SB	
12/31/15	Tax Map Revisions	SB	
12/31/14	Tax Map Revisions	SB	
12/31/12	Tax Map Revisions	SB	
10/19/10	Access Easement-Blk 41, lot 1.02	JSE	
10/19/10	Sanitary Easement-Blk 41.03, lot 1.011	JSE	
10/12/10	Easement-Blk 41.03, lot 1.012	JSE	
10/12/10	Easements-Blk 36.01, lot 2.01	JSE	

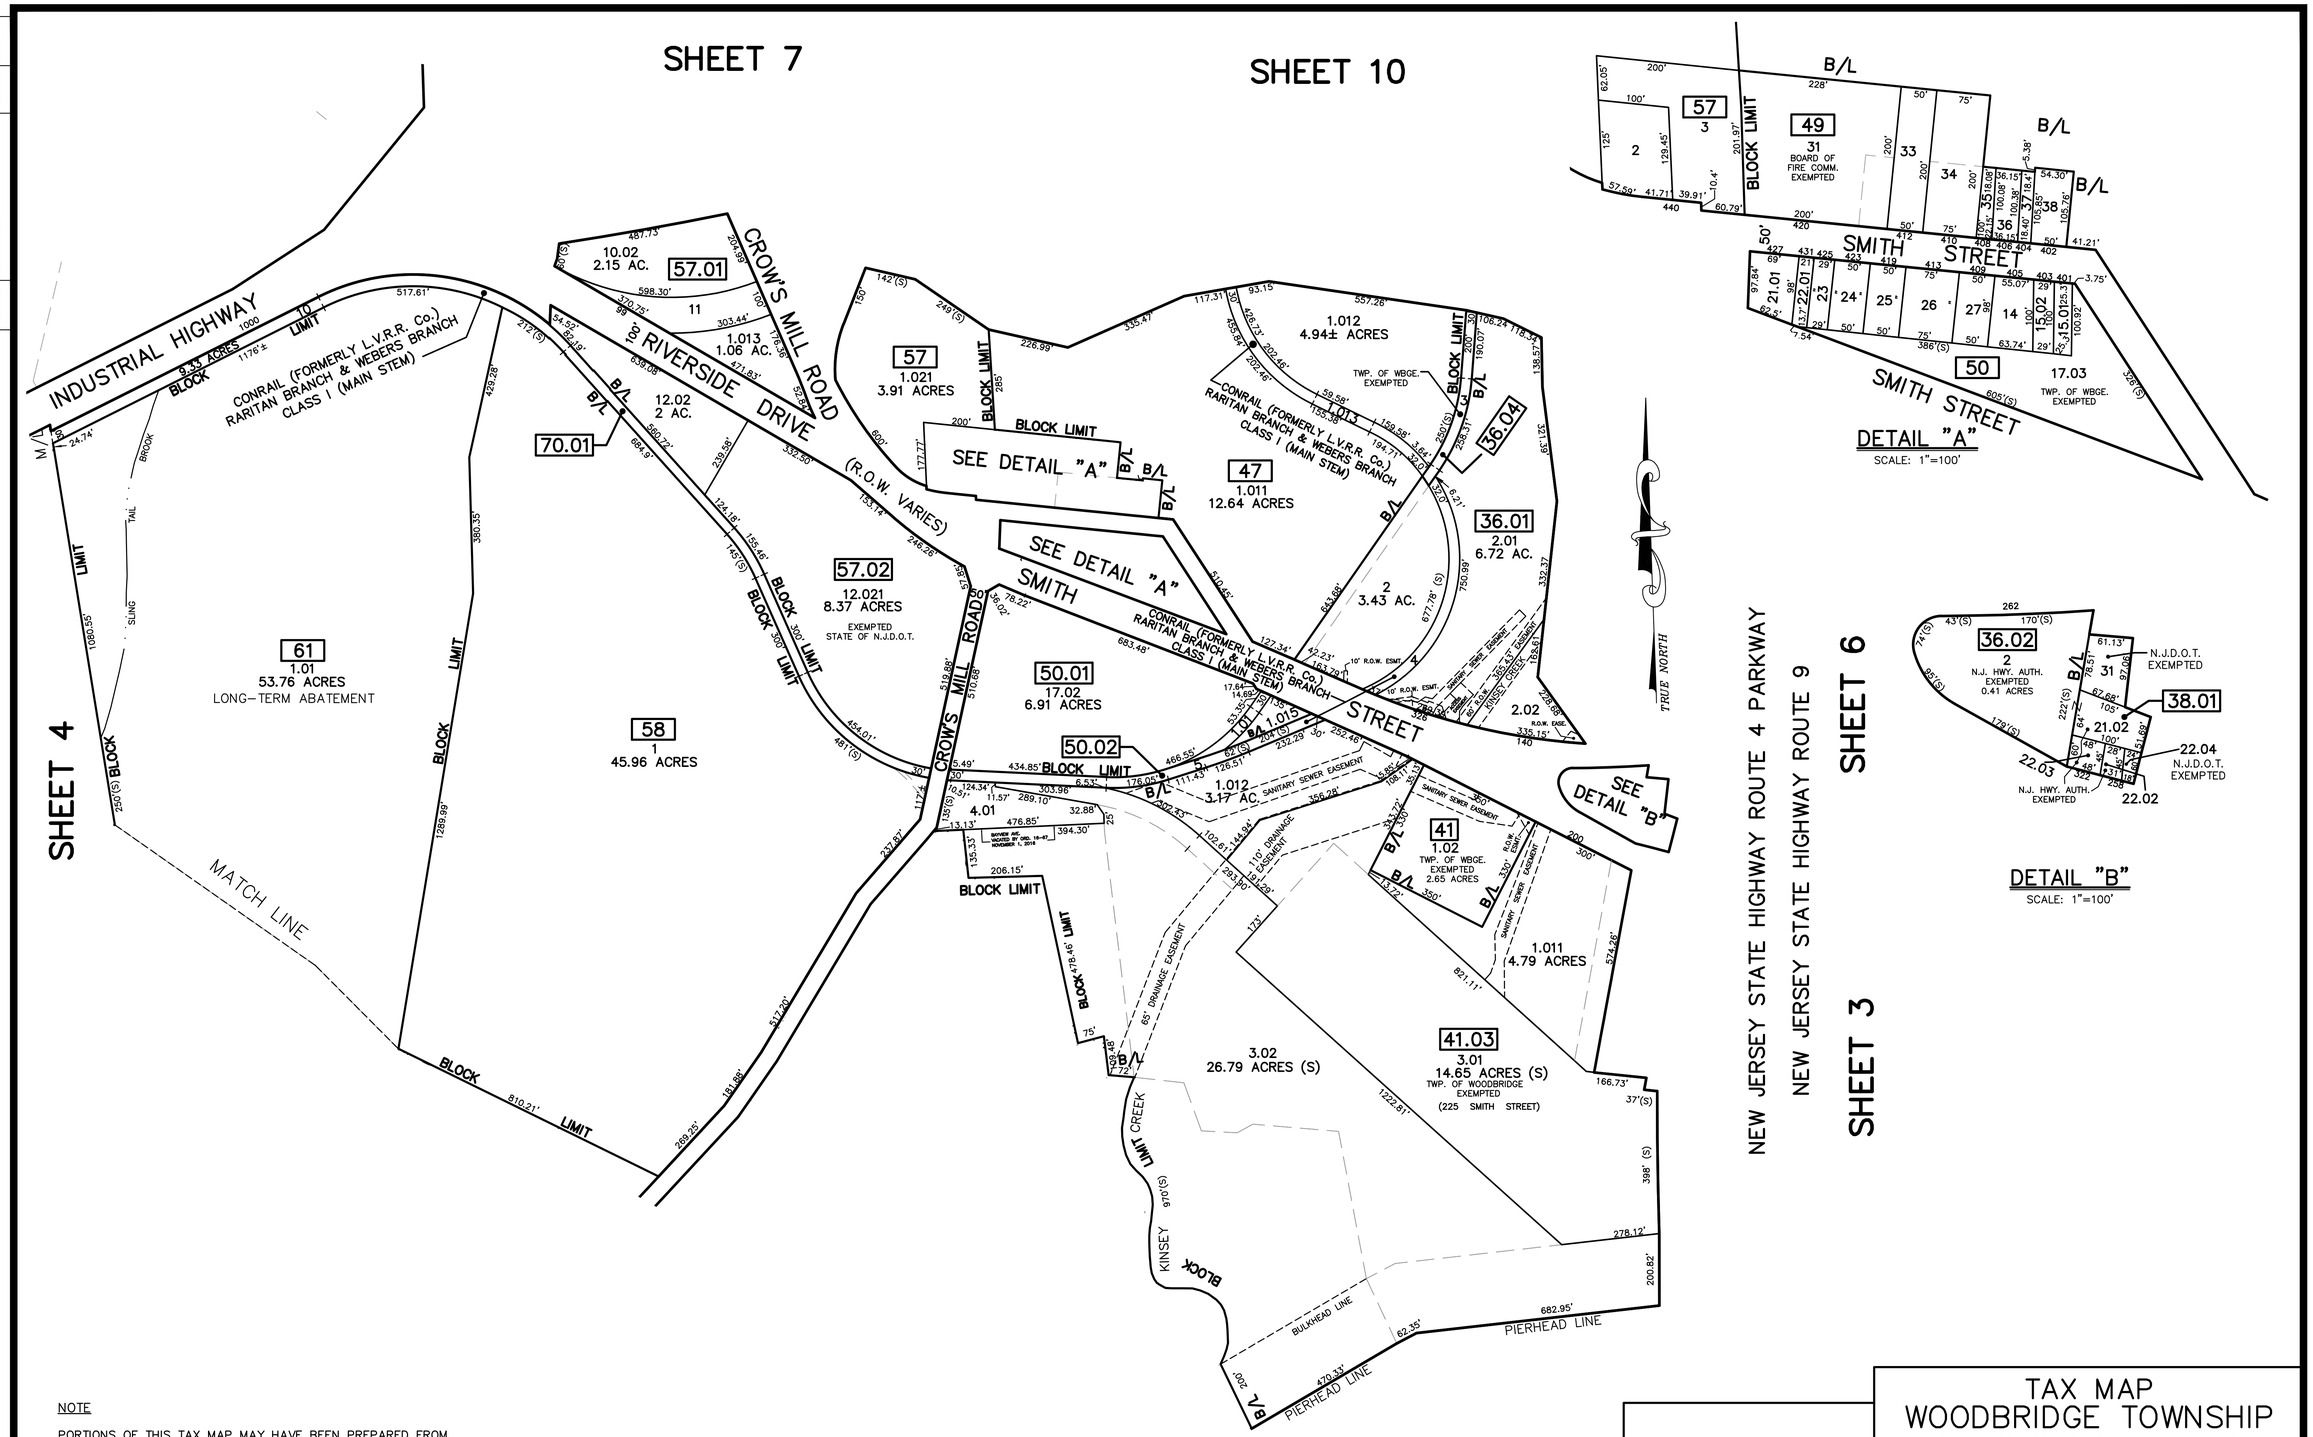

NOTE

PORTIONS OF THIS TAX MAP MAY HAVE BEEN PREPARED FROM SCANNED OR DIGITIZED FILED MAPS AND/OR TAX MAPS. ALL PORTIONS OF THIS TAX MAP HAVE BEEN PREPARED ELECTRONICALLY IN AUTOCAD MAP 2000.

TAX MAP
WOODBRIDGE TOWNSHIP
MIDDLESEX COUNTY, NEW JERSEY
SCALE : 1"= 200' DATE : JUNE 2008
MICHAEL J. McGURL, P.L.S.
CME ASSOCIATES
3141 BORDENTOWN AVENUE, PARLIN
NEW JERSEY, 08859